
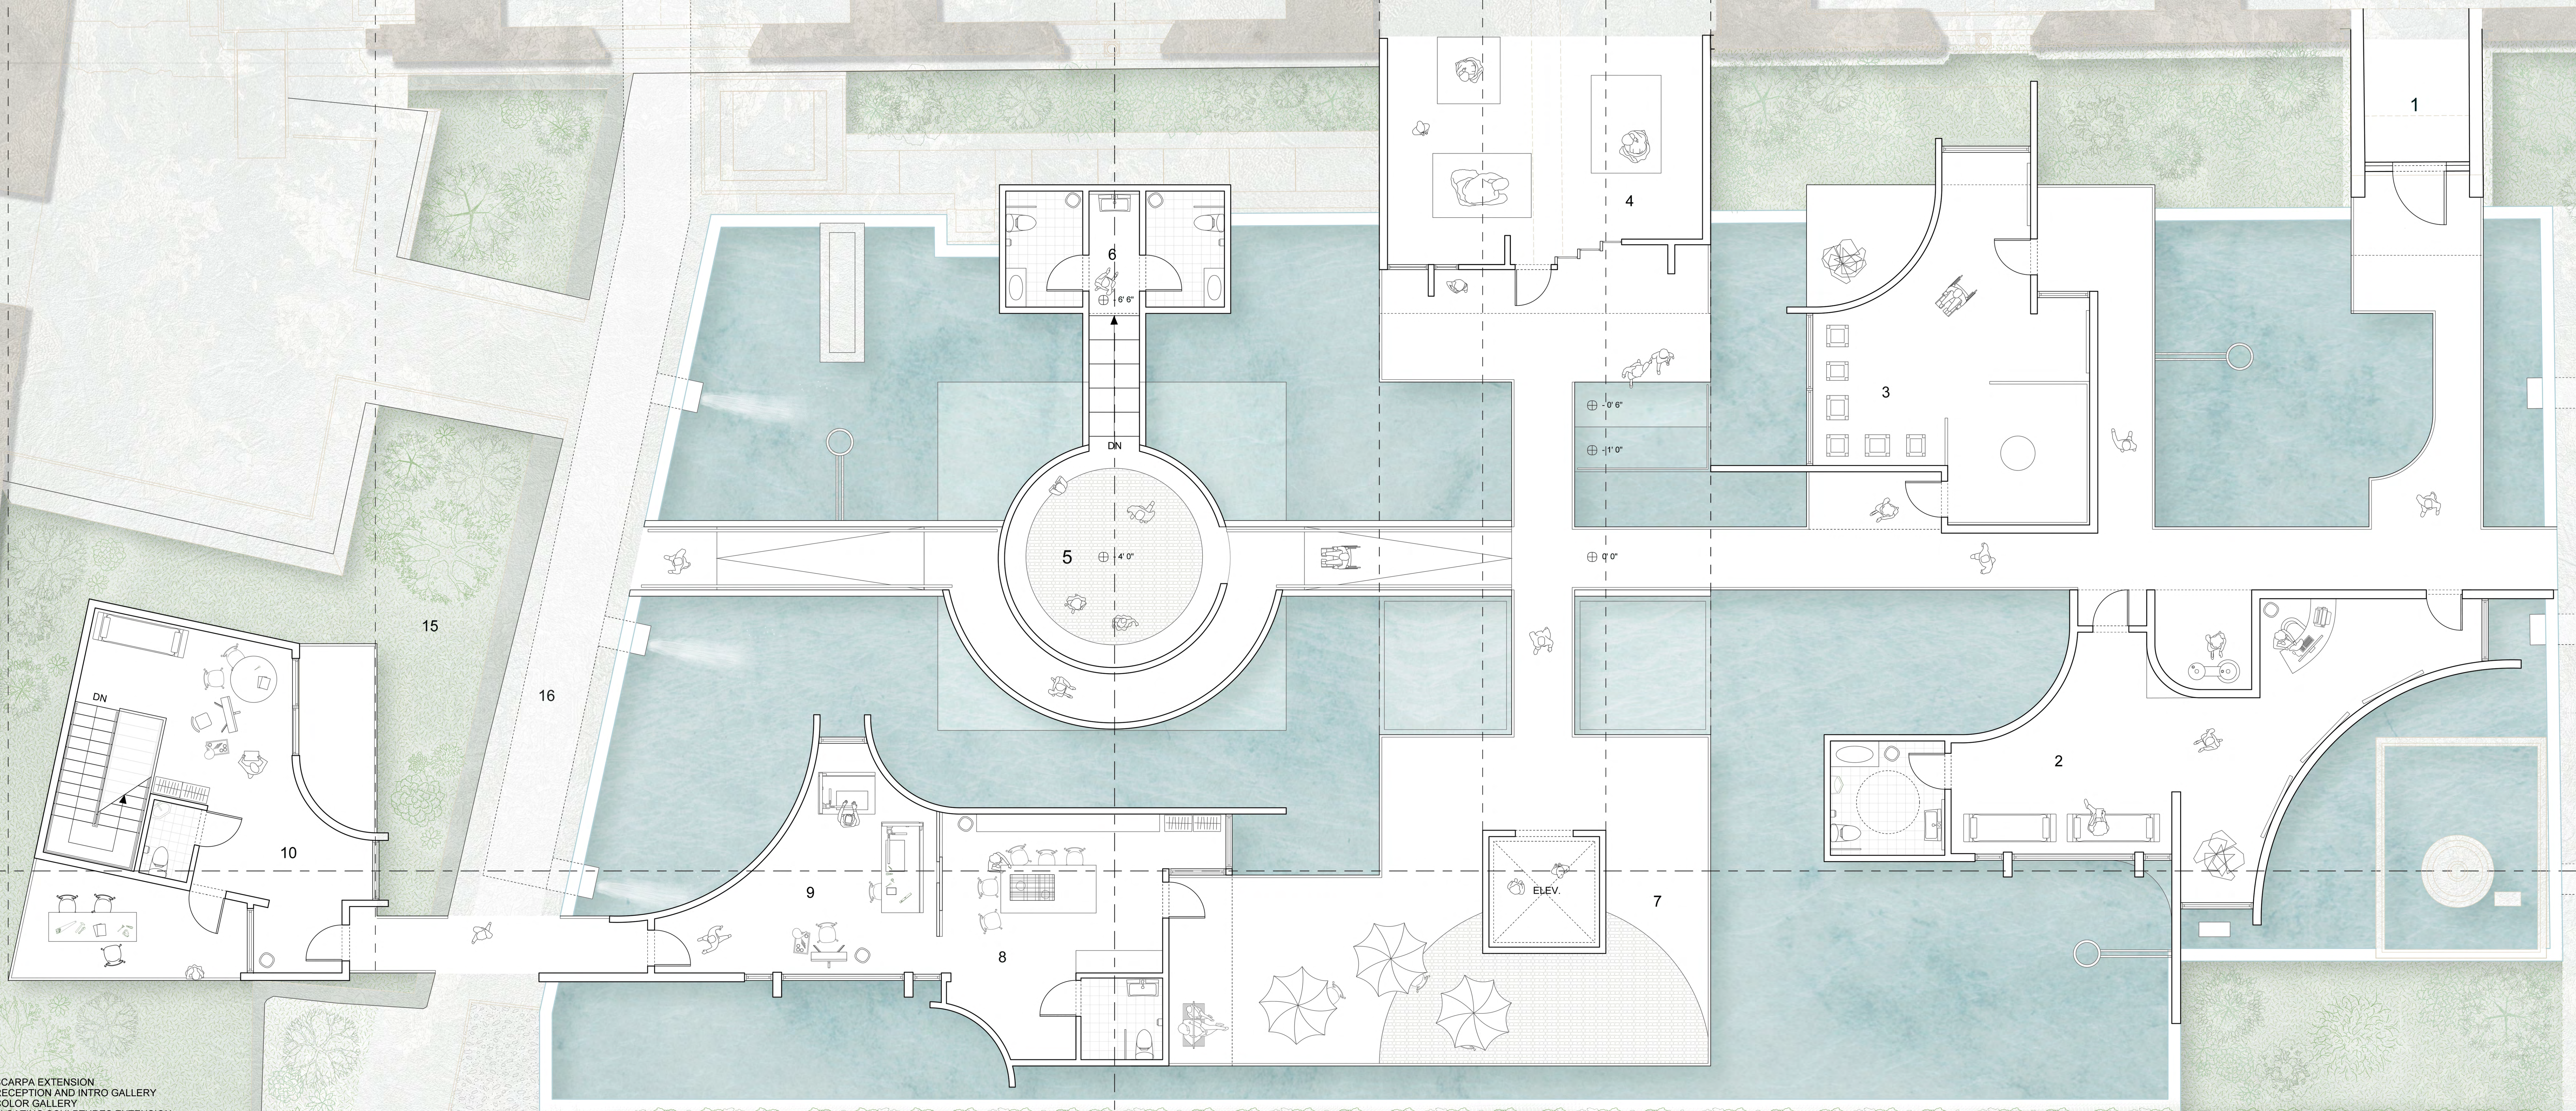
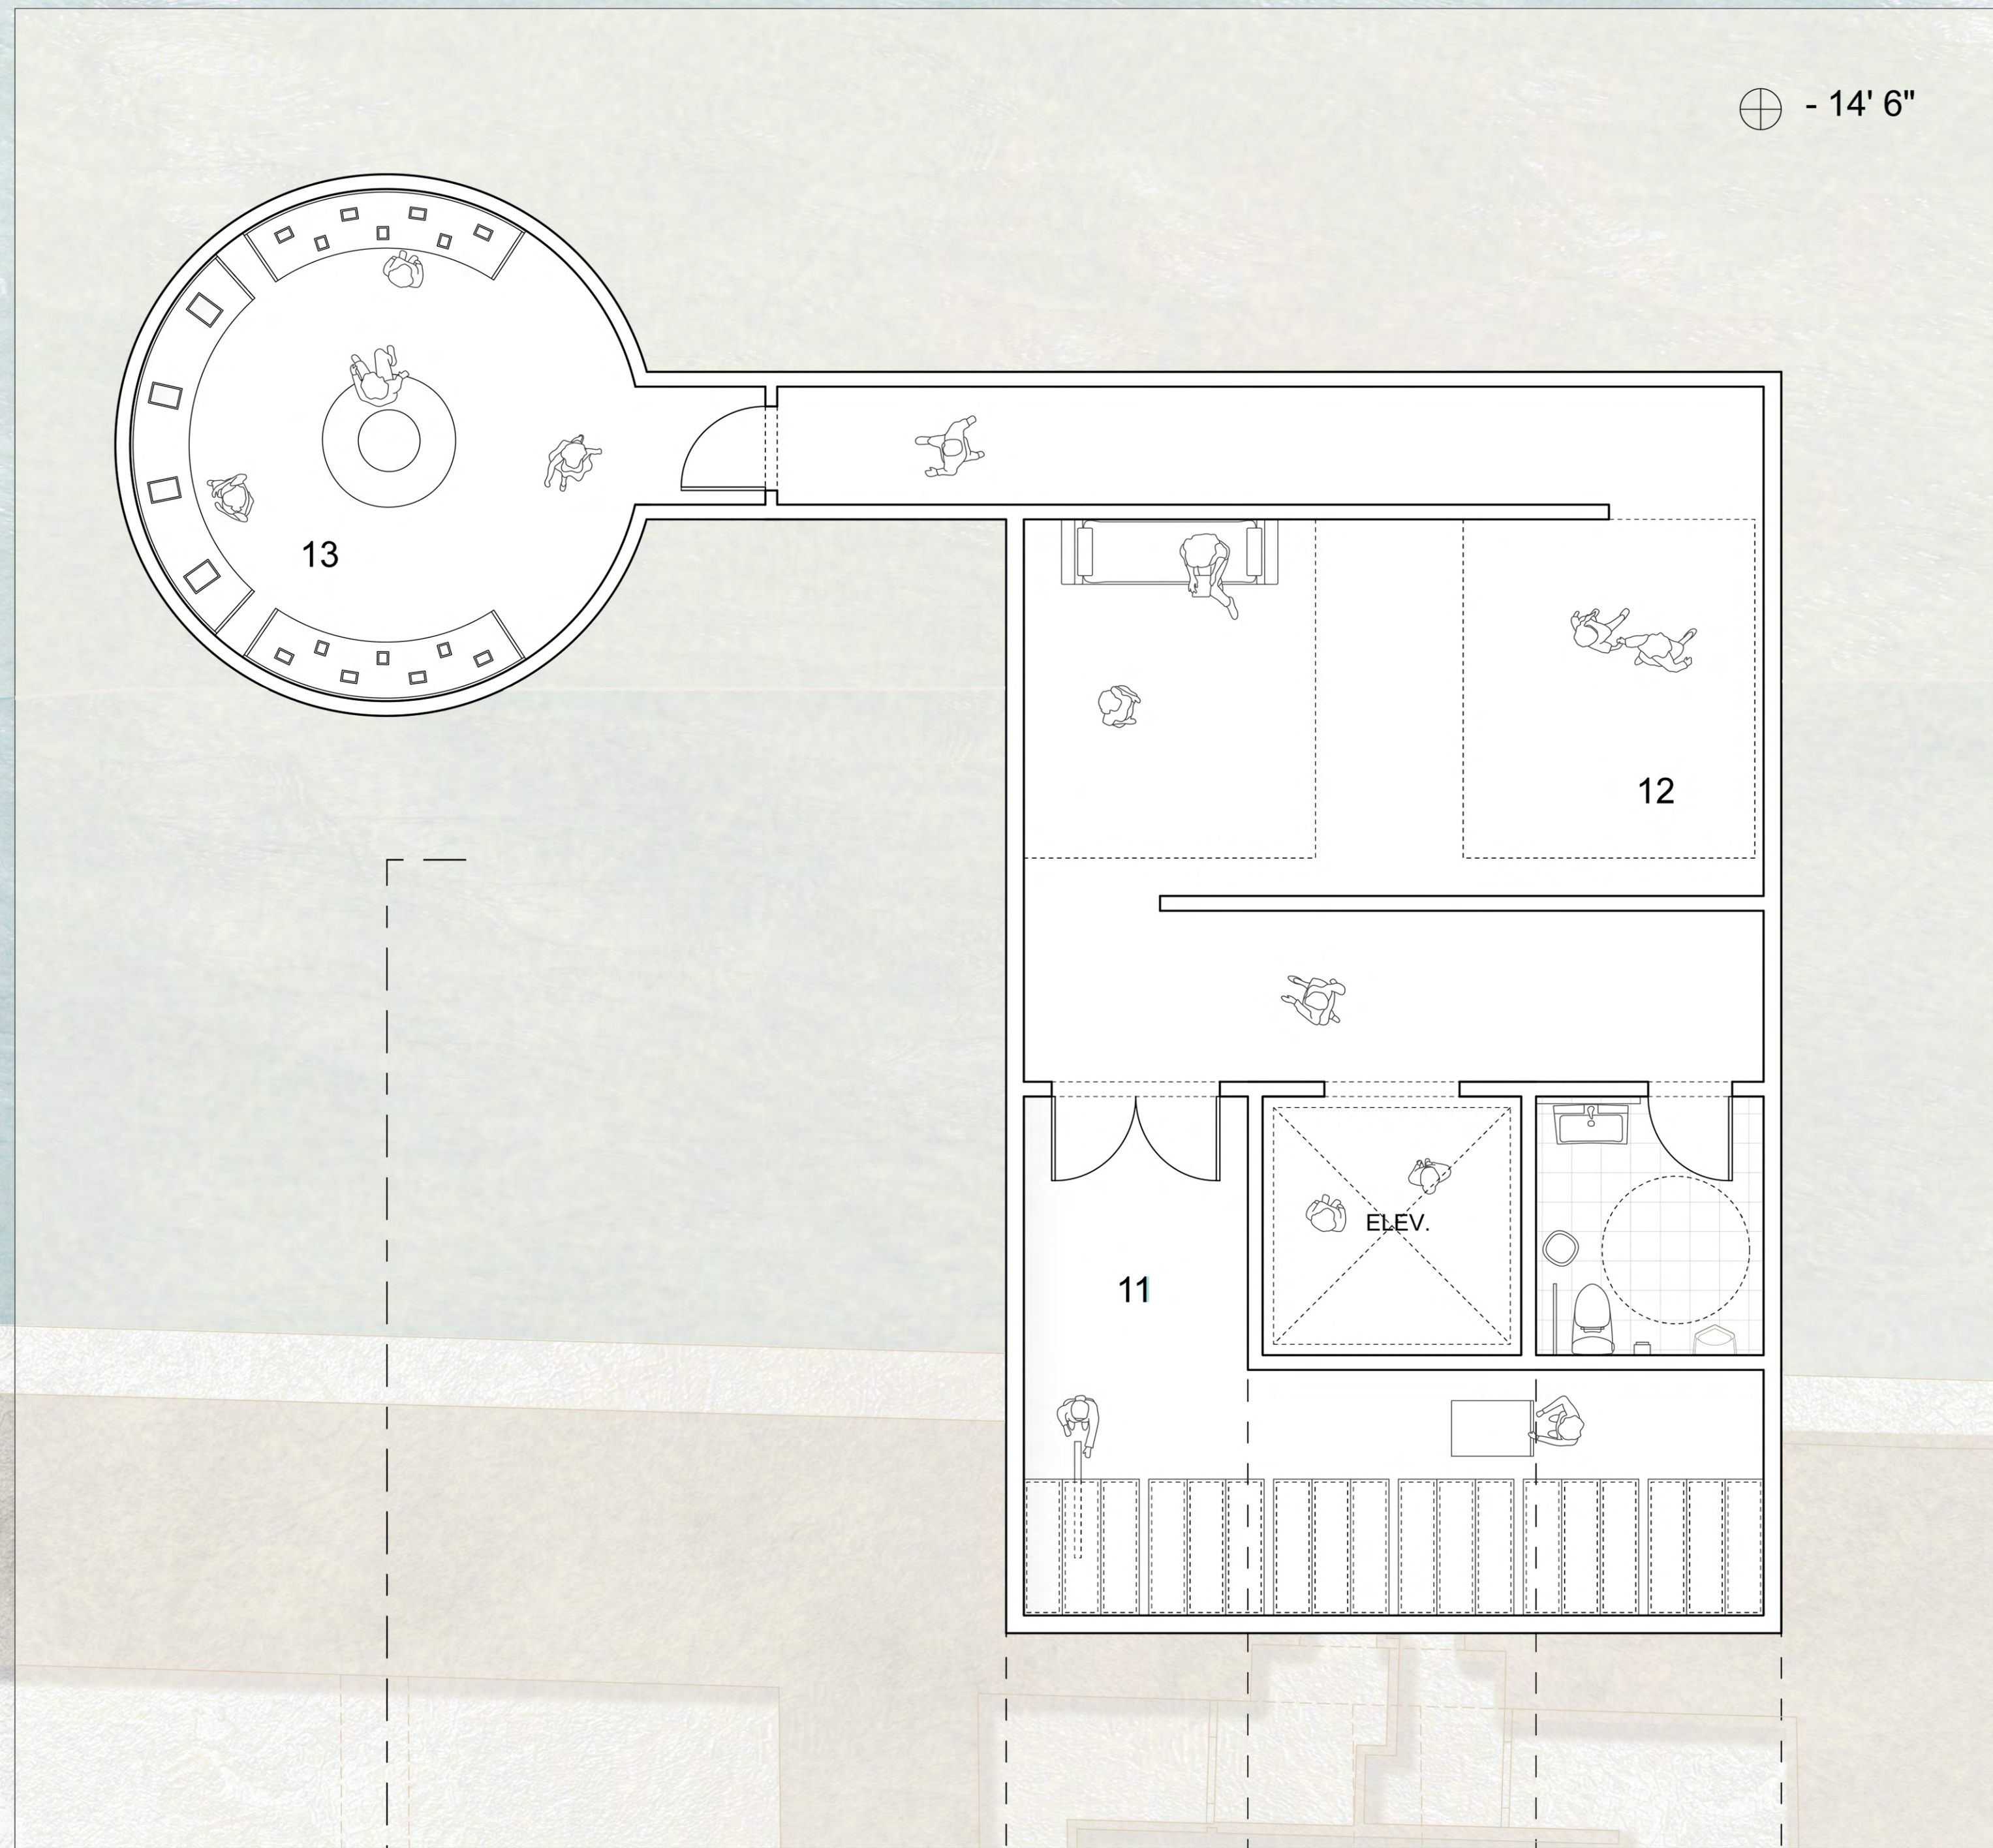


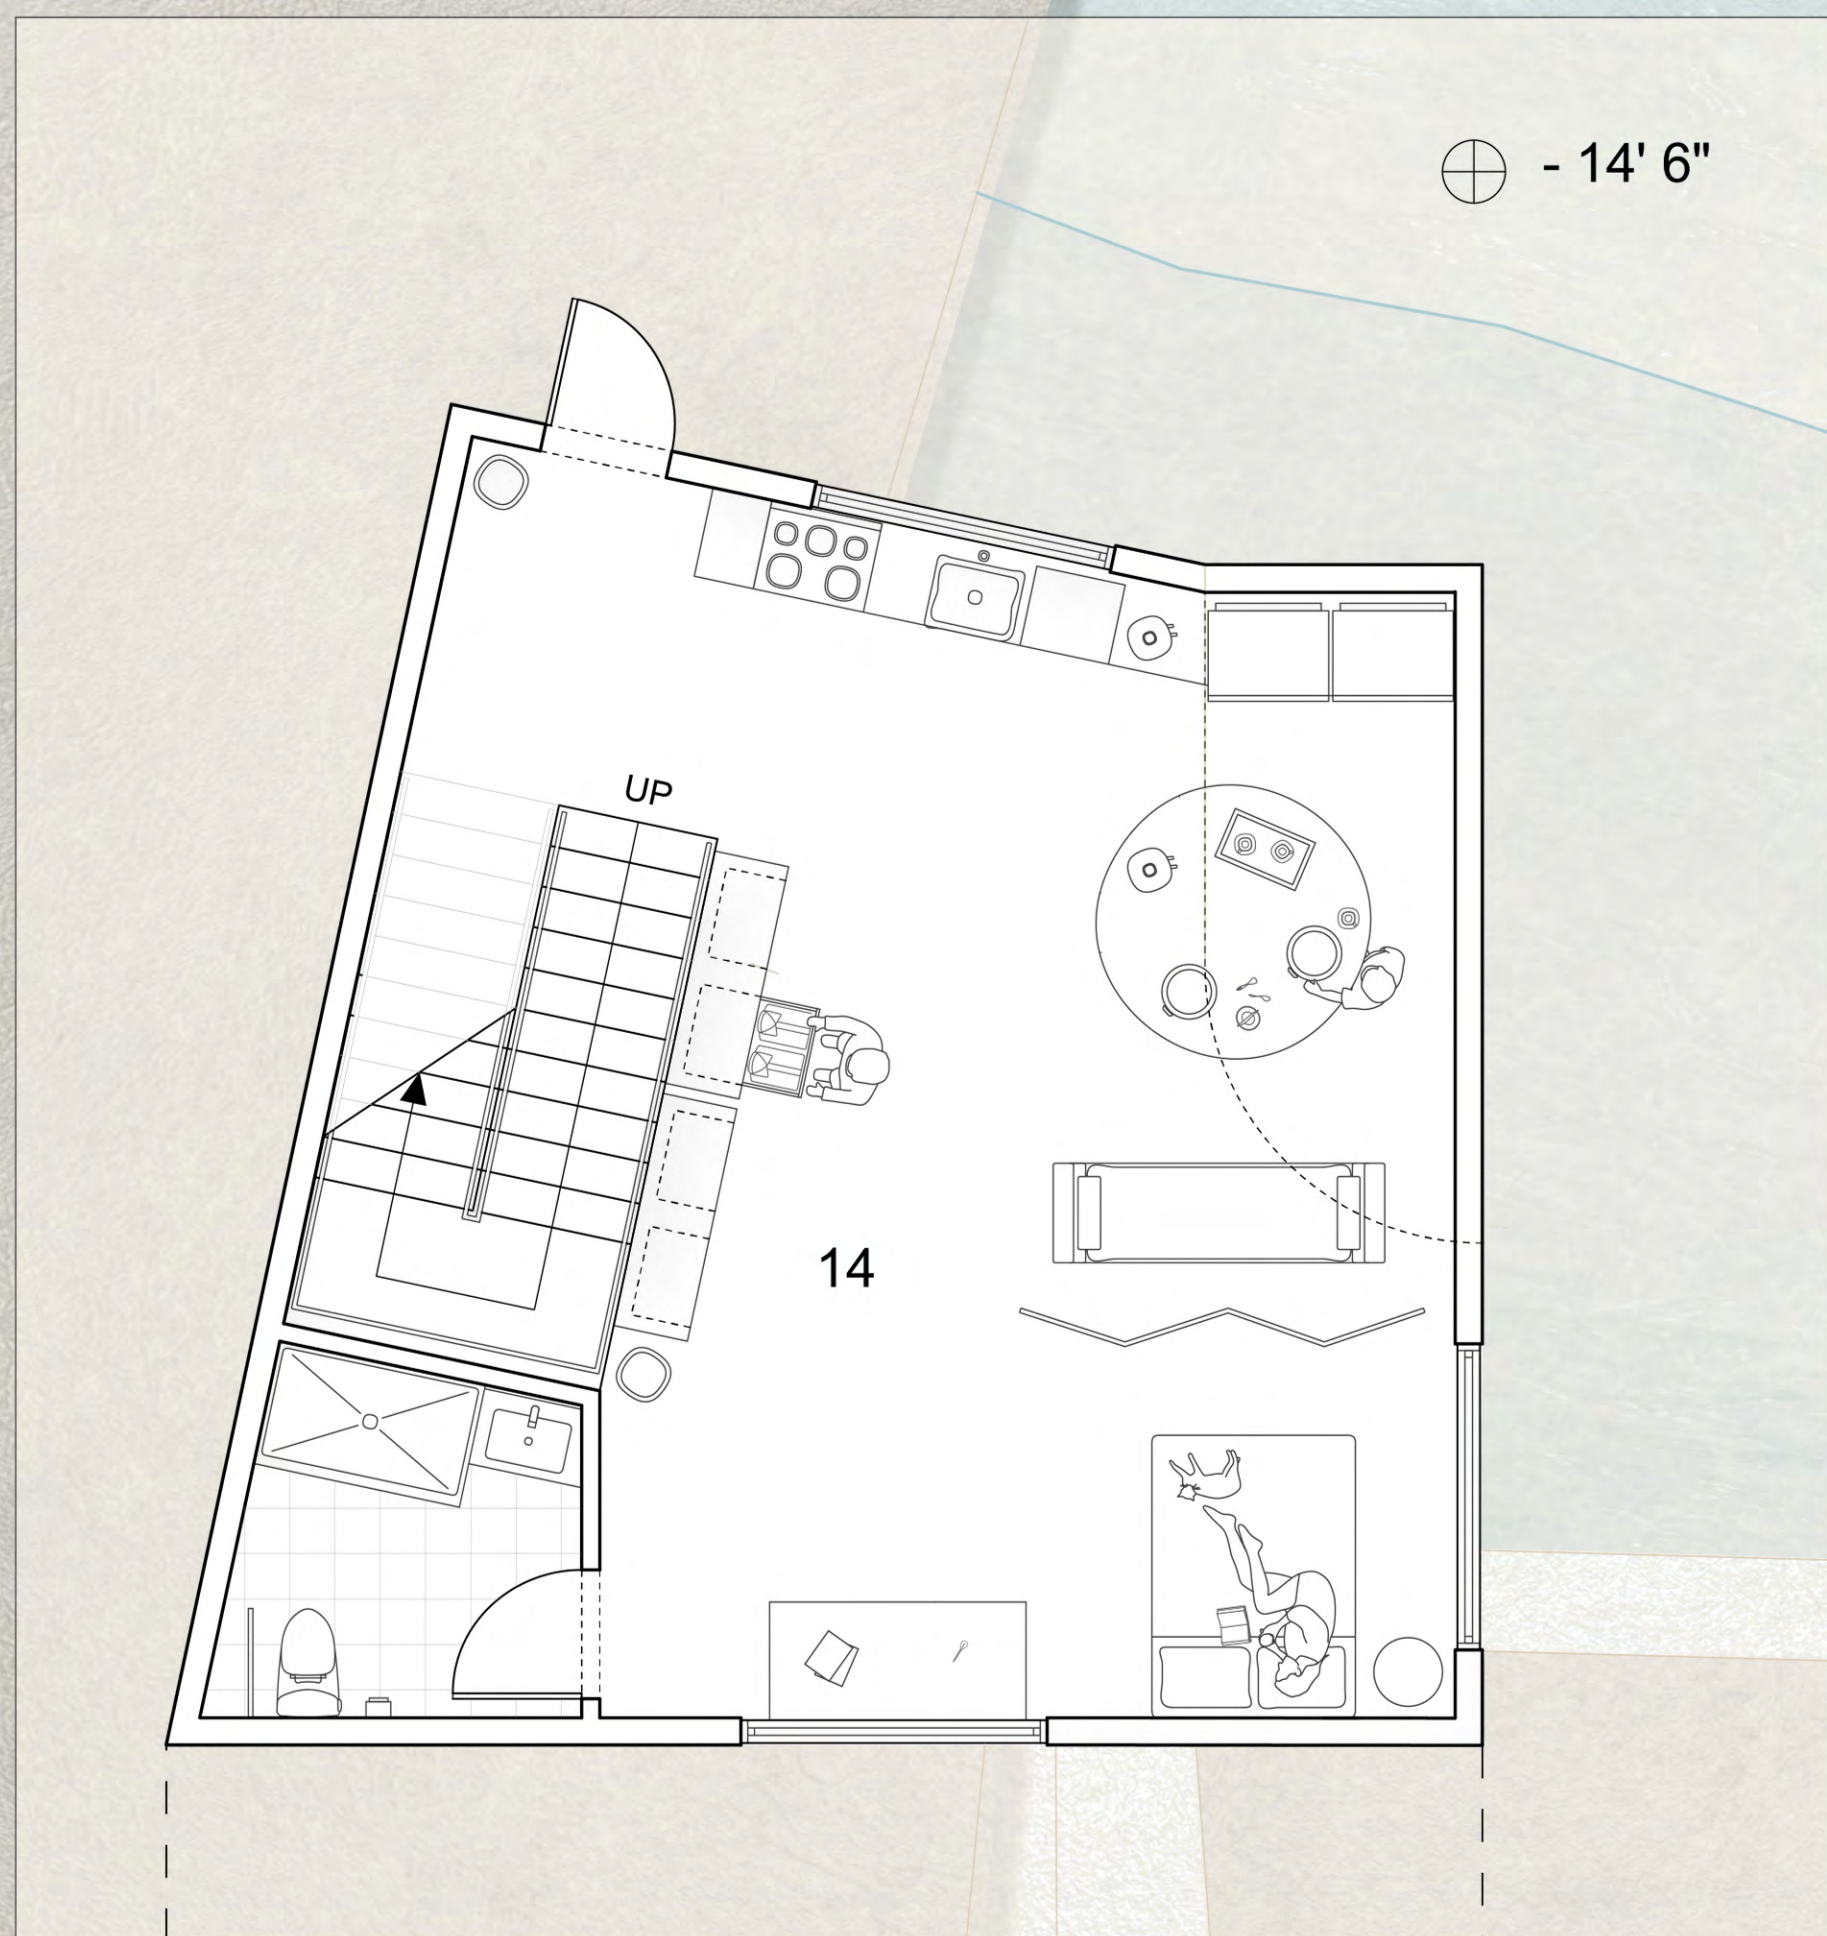

1. SCARPA EXTENSION
2. RECEPTION AND INTRO GALLERY
3. COLOR GALLERY
4. FLOATING SCULPTURES EXTENSION
5. SOUND GALLERY
6. STEPPED BATHROOM
7. OUTDOOR SEATING PLATFORM
8. SCARPA ARCHIVE
9. ART PREP AND STUDIO EXTENSION
10. ARTISTS STUDIO
11. STORAGE AND HVAC ROOM
12. "UNDERWATER" GALLERY
13. DARK ROOM
14. ARTIST'S RESIDENCE
15. MOAT GARDEN
16. DAM AND WATER CHANNEL (INFLOW)
17. DAM AND WATER CHANNEL (OUTFLOW)